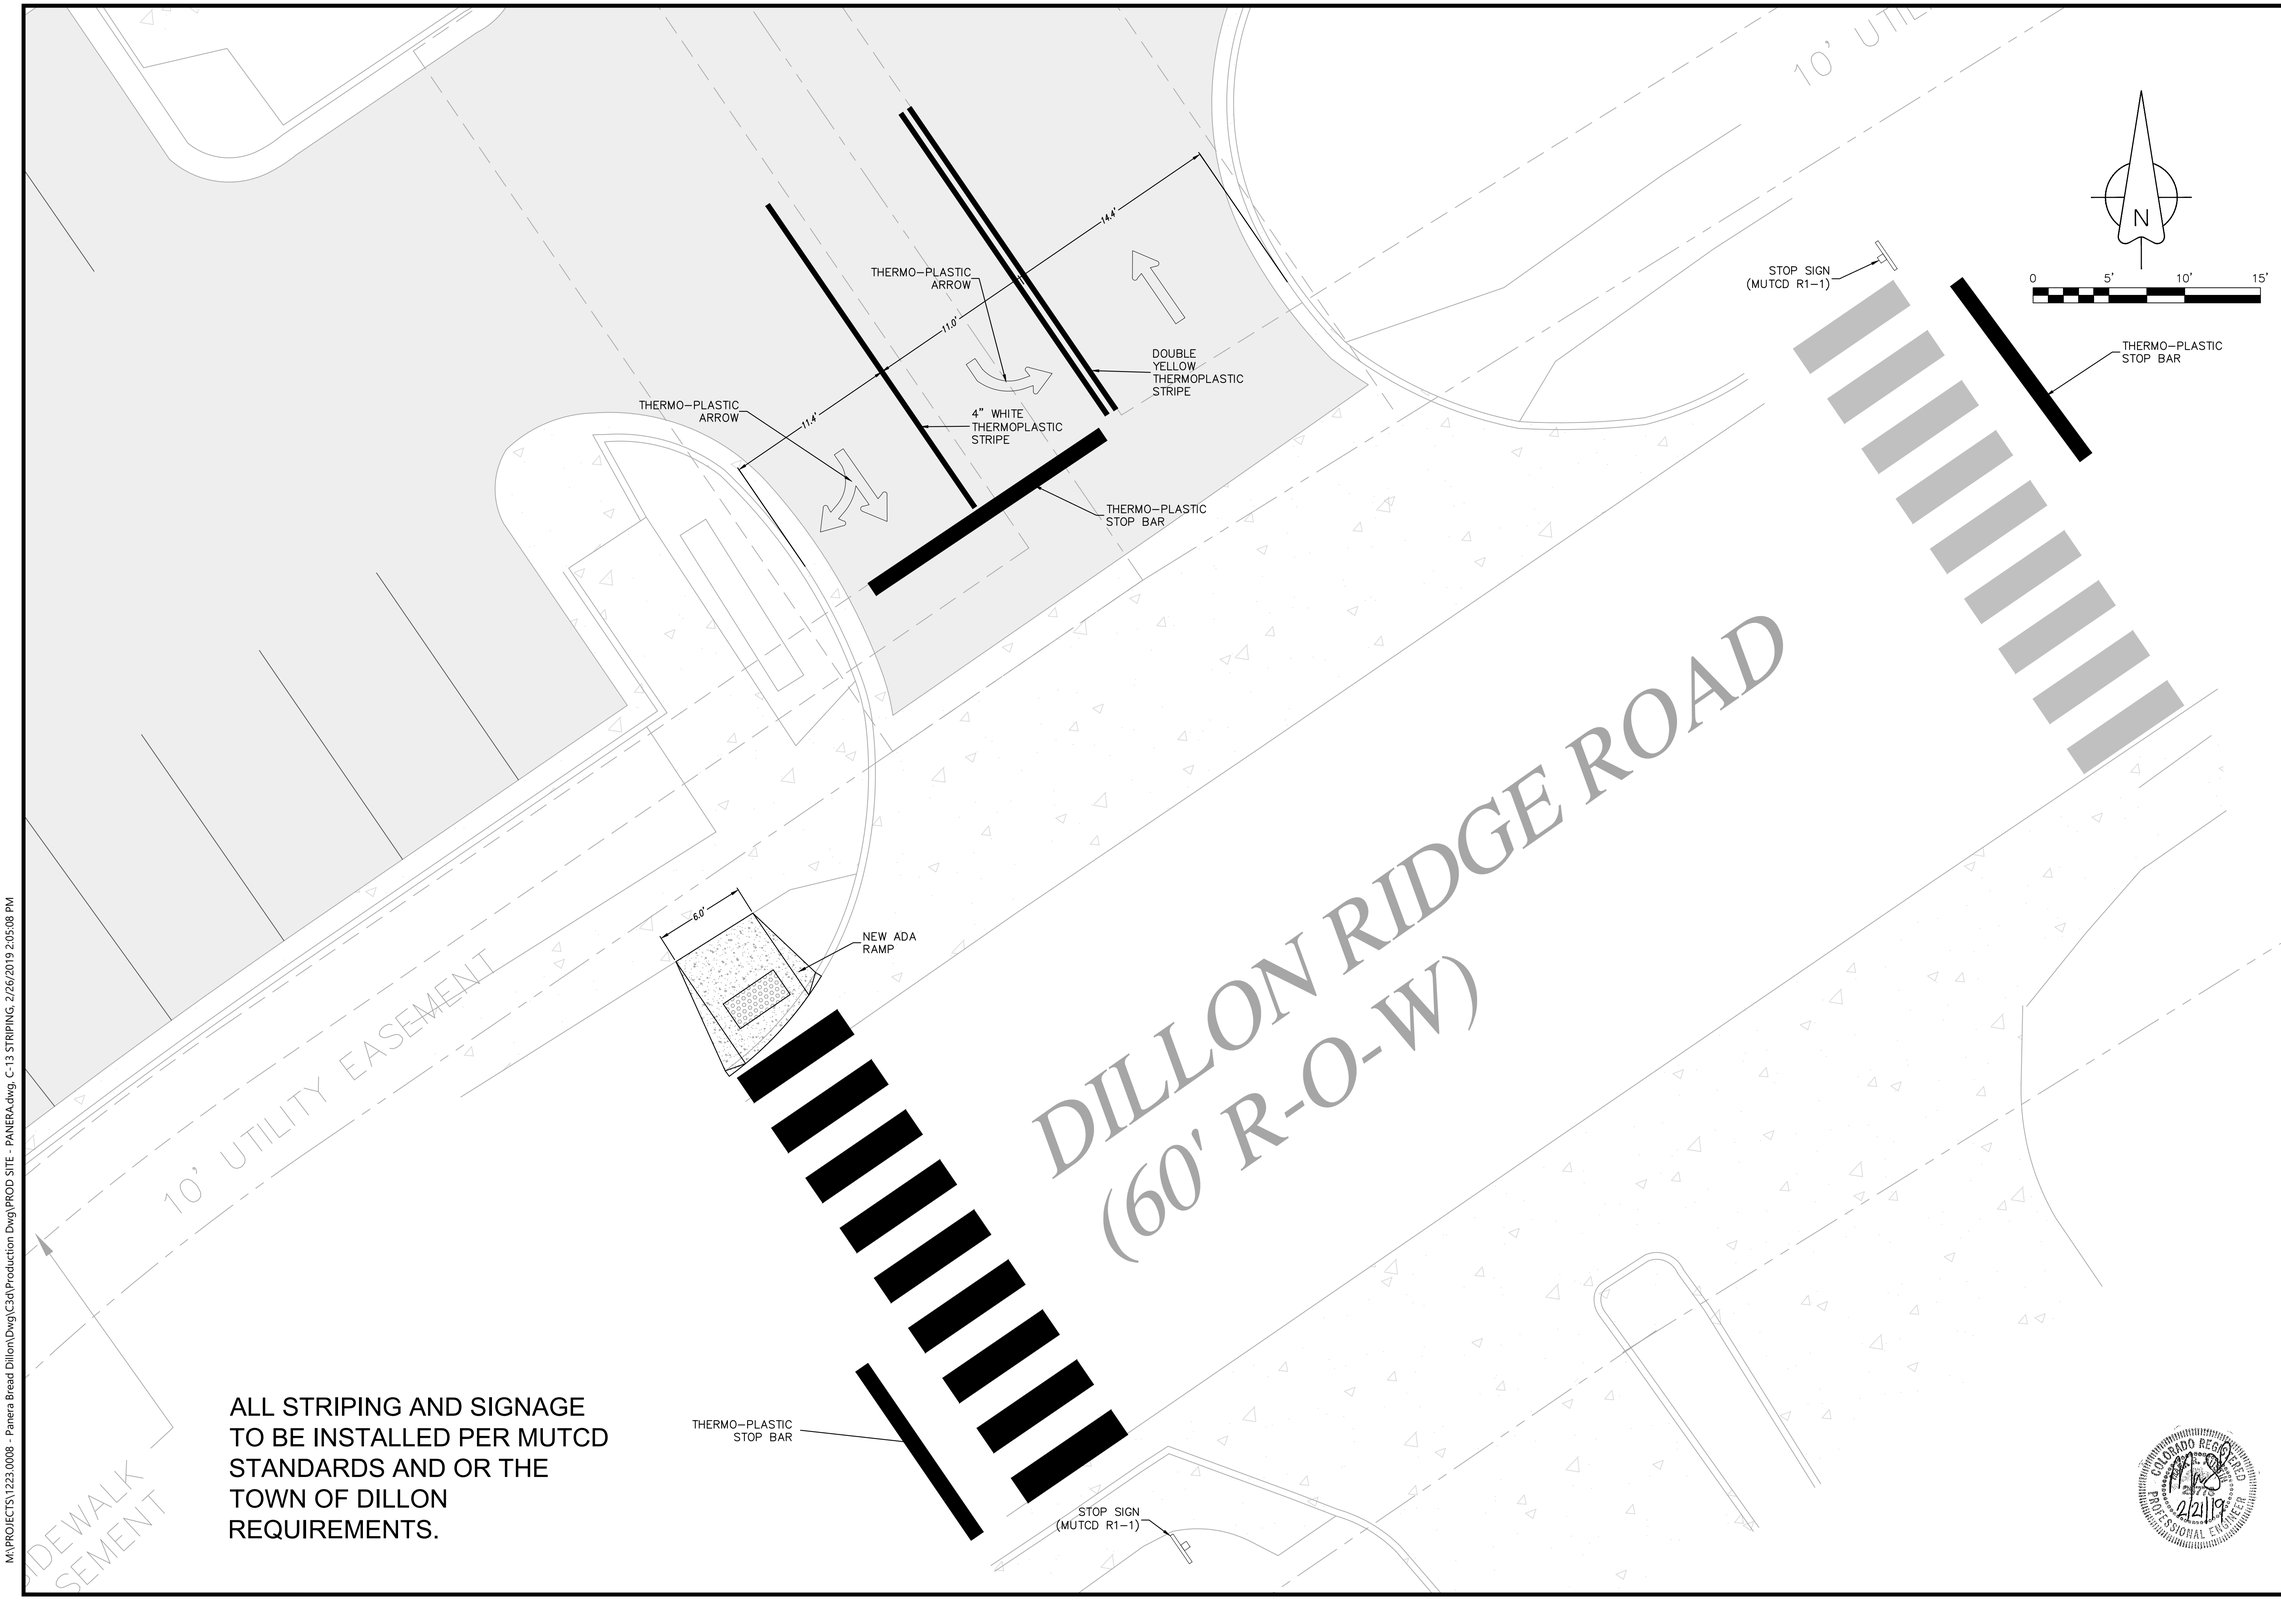

ALL STRIPING AND SIGNAGE TO BE INSTALLED PER MUTCD STANDARDS AND OR THE TOWN OF DILLON REQUIREMENTS.

M:\PROJECTS\1223.0008 - Panera Bread Dillon\Dwg\C3d\Production Dwg\PROD SITE - PANERA.dwg, C-13 STRIPING, 2/26/2019 2:05:08 PM

Know what's below. Call before you dig. 811

SCALE VERIFICATION
BAR IS ONE INCH ON ORIGINAL DRAWING
IF NOT ONE INCH ON THIS SHEET
ADJUST SCALES ACCORDINGLY

NO	DESCRIPTION	DATE	BY
1	REVISED WALLS &, REMOVED PATH & ESMT	2/21/19	MRH

REVISIONS

A · C · G
AUSTIN CIVIL GROUP, INC.
Land Planning ▪ Civil Engineering ▪ Development Services
128 North 7th Street, Suite 300 ▪ Grand Junction, Colorado 81501
(970) 242-7540

PANERA BREAD CAFE

description
STRIPING PLAN
LOT 9R – The Ridge At Dillon

prepared for
Merritt & Associates

COLORADO REGISTERED PROFESSIONAL ENGINEER
2/21/19

DRAWN BY:	DESIGNED BY:	CHECKED BY:	APPROVED BY:
MRH	MRH		MRA

JOB NUMBER: 1223.0008
DATE: 08–24–18
SCALE: 1"=5'
SHEET NO: C 13