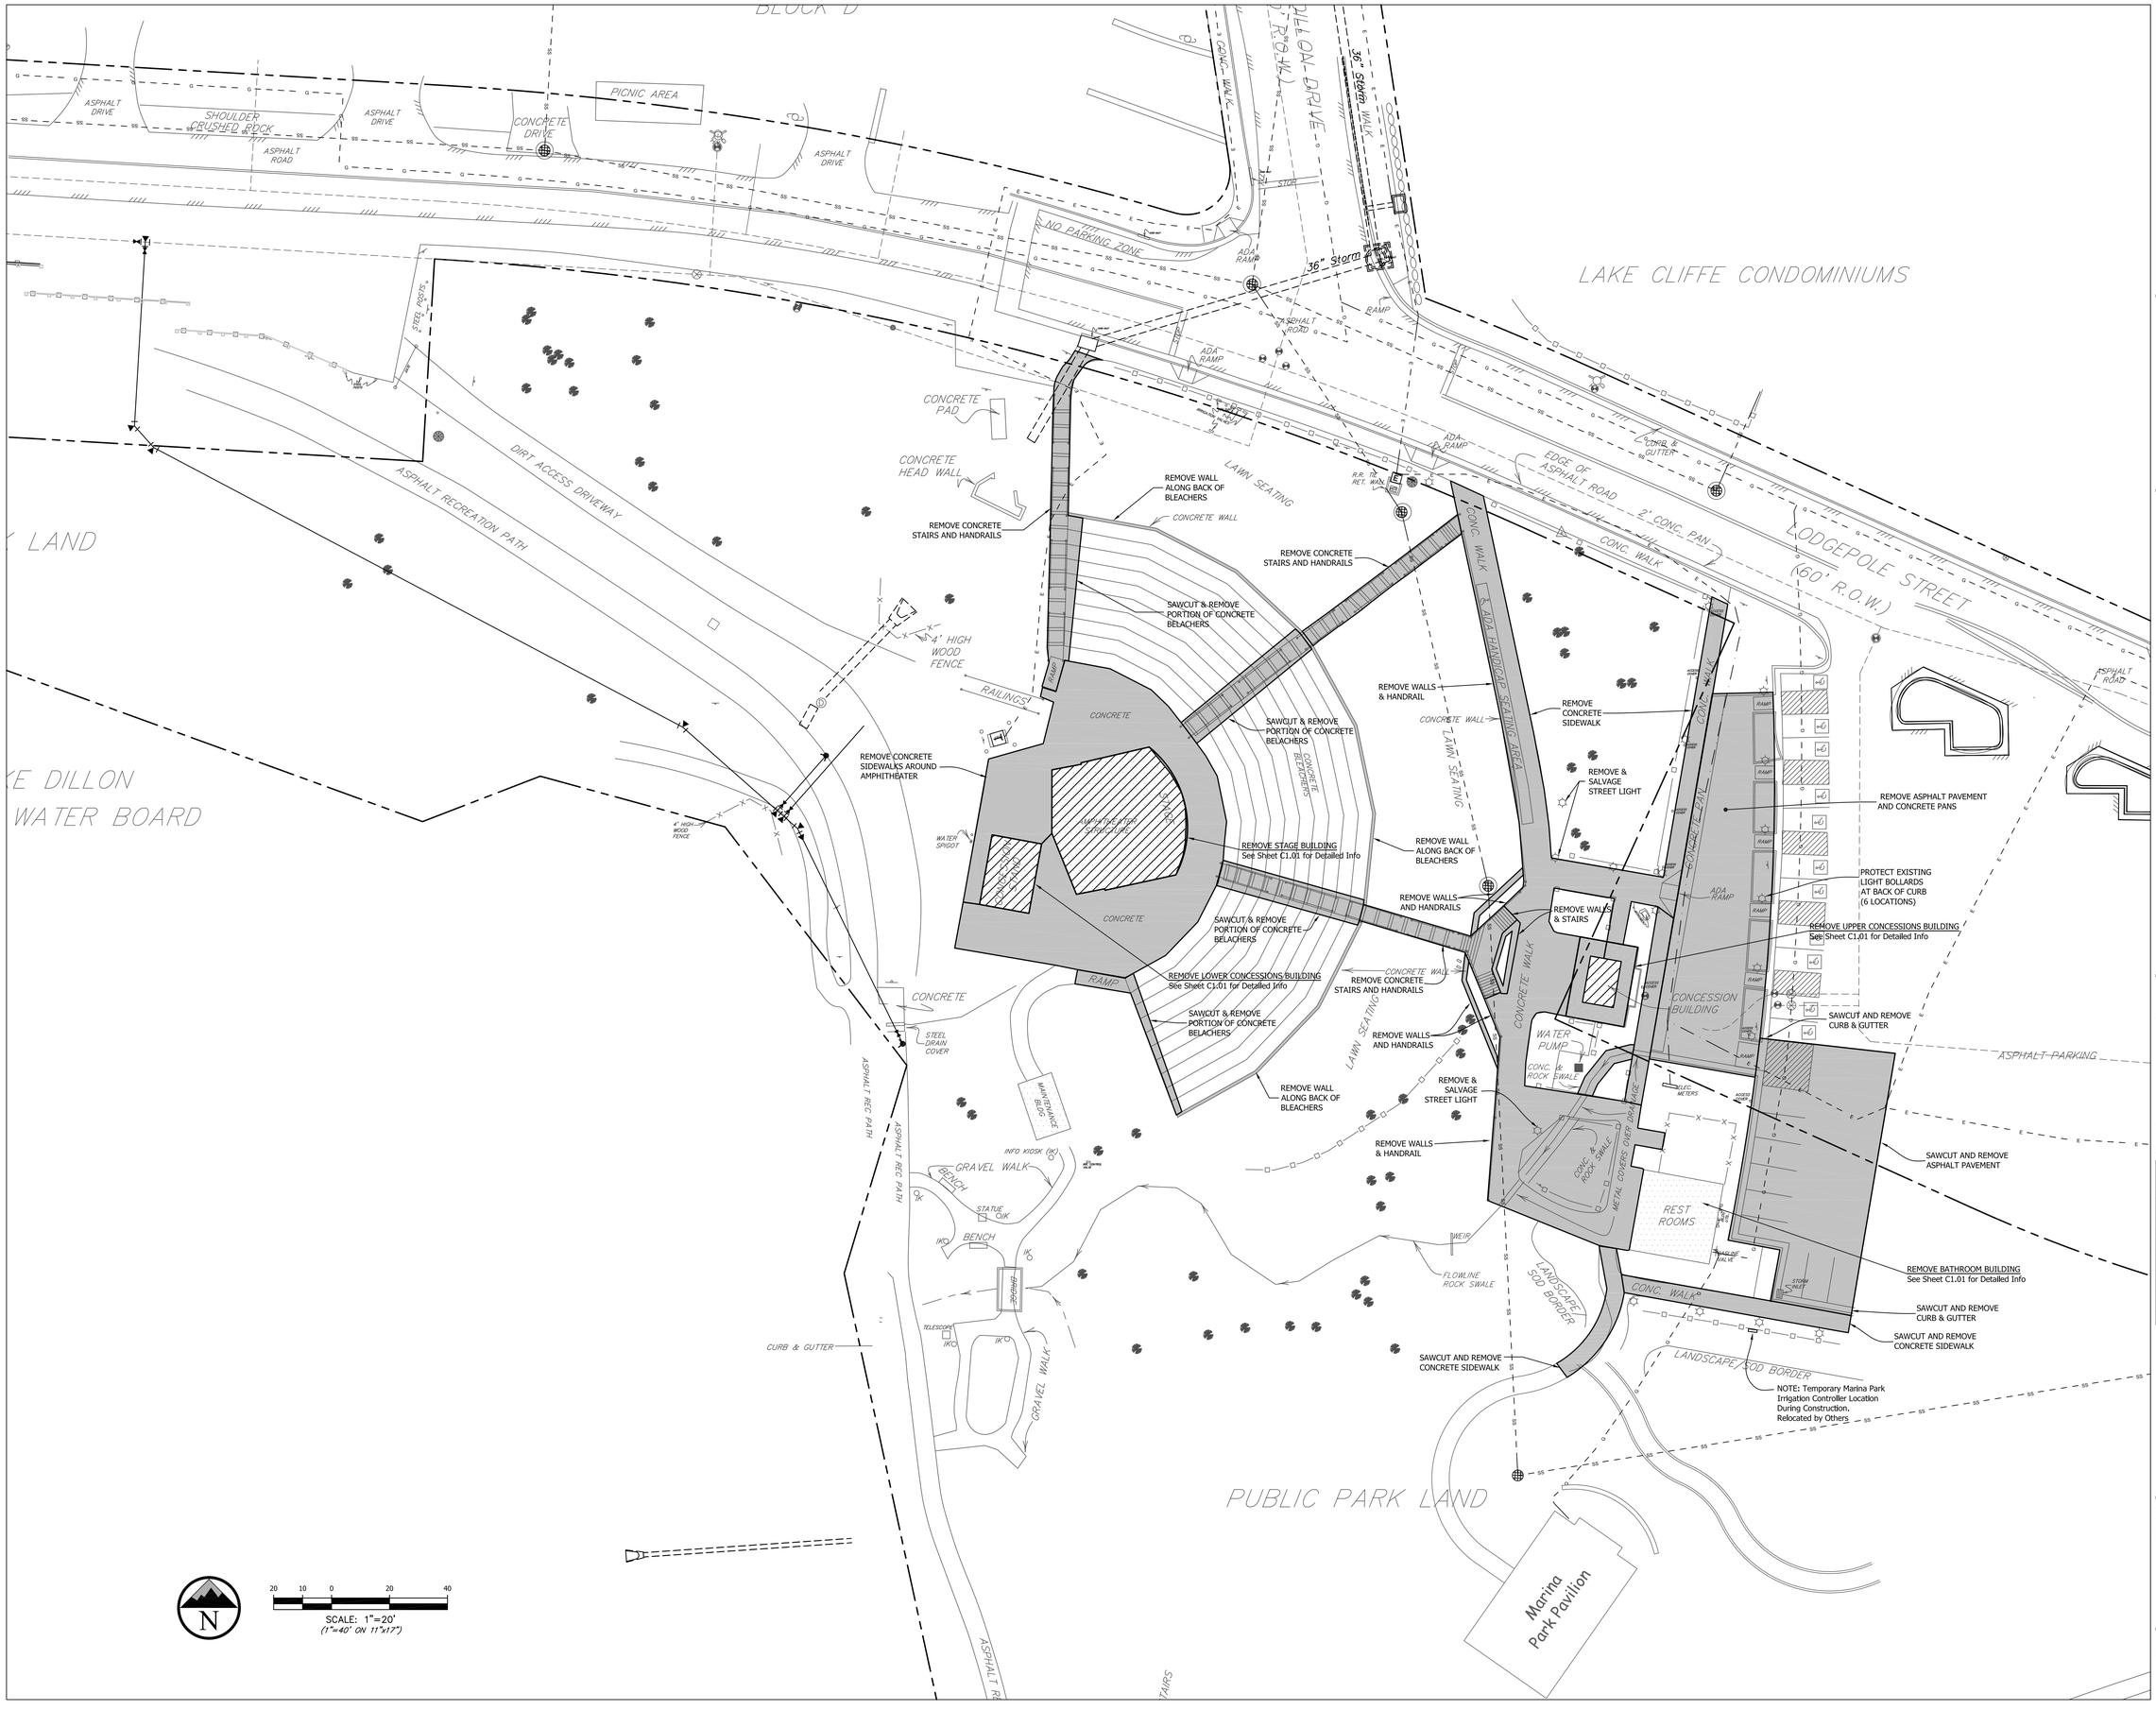

N

20 10 0 20 40

SCALE: 1"=20'
(1"=40' ON 11"x17")

SINK COMBS DETHLEFS
ARCHITECTURE DESIGN
475 LINCOLN STREET
SUITE 100
DENVER, CO 80203
Tel: 303-308-0200

NOT FOR CONSTRUCTION

DILLON
COLORADO

Town of Dillon
PUBLIC WORKS DEPT.
275 Lake Dillon Drive
Post Office Box 8
Dillon, CO 80435
(970) 262-3402
(970) 262-3410 Fax

Contact:
Dan Burroughs, PE
Town Engineer
danb@townofdillon.com

DILLON AMPHITHEATER

DILLON, COLORADO

SCD Project No.: 1236

All information appearing herein shall not be duplicated, discharged or otherwise used without the written consent of Sink Combs Dethlefs

No.	Issues/Revisions:	Date
01	Schematic Design	07/22/16
02	Design Development	10/14/16

SITE REMOVAL& DEMOLITION PLAN

C1.02

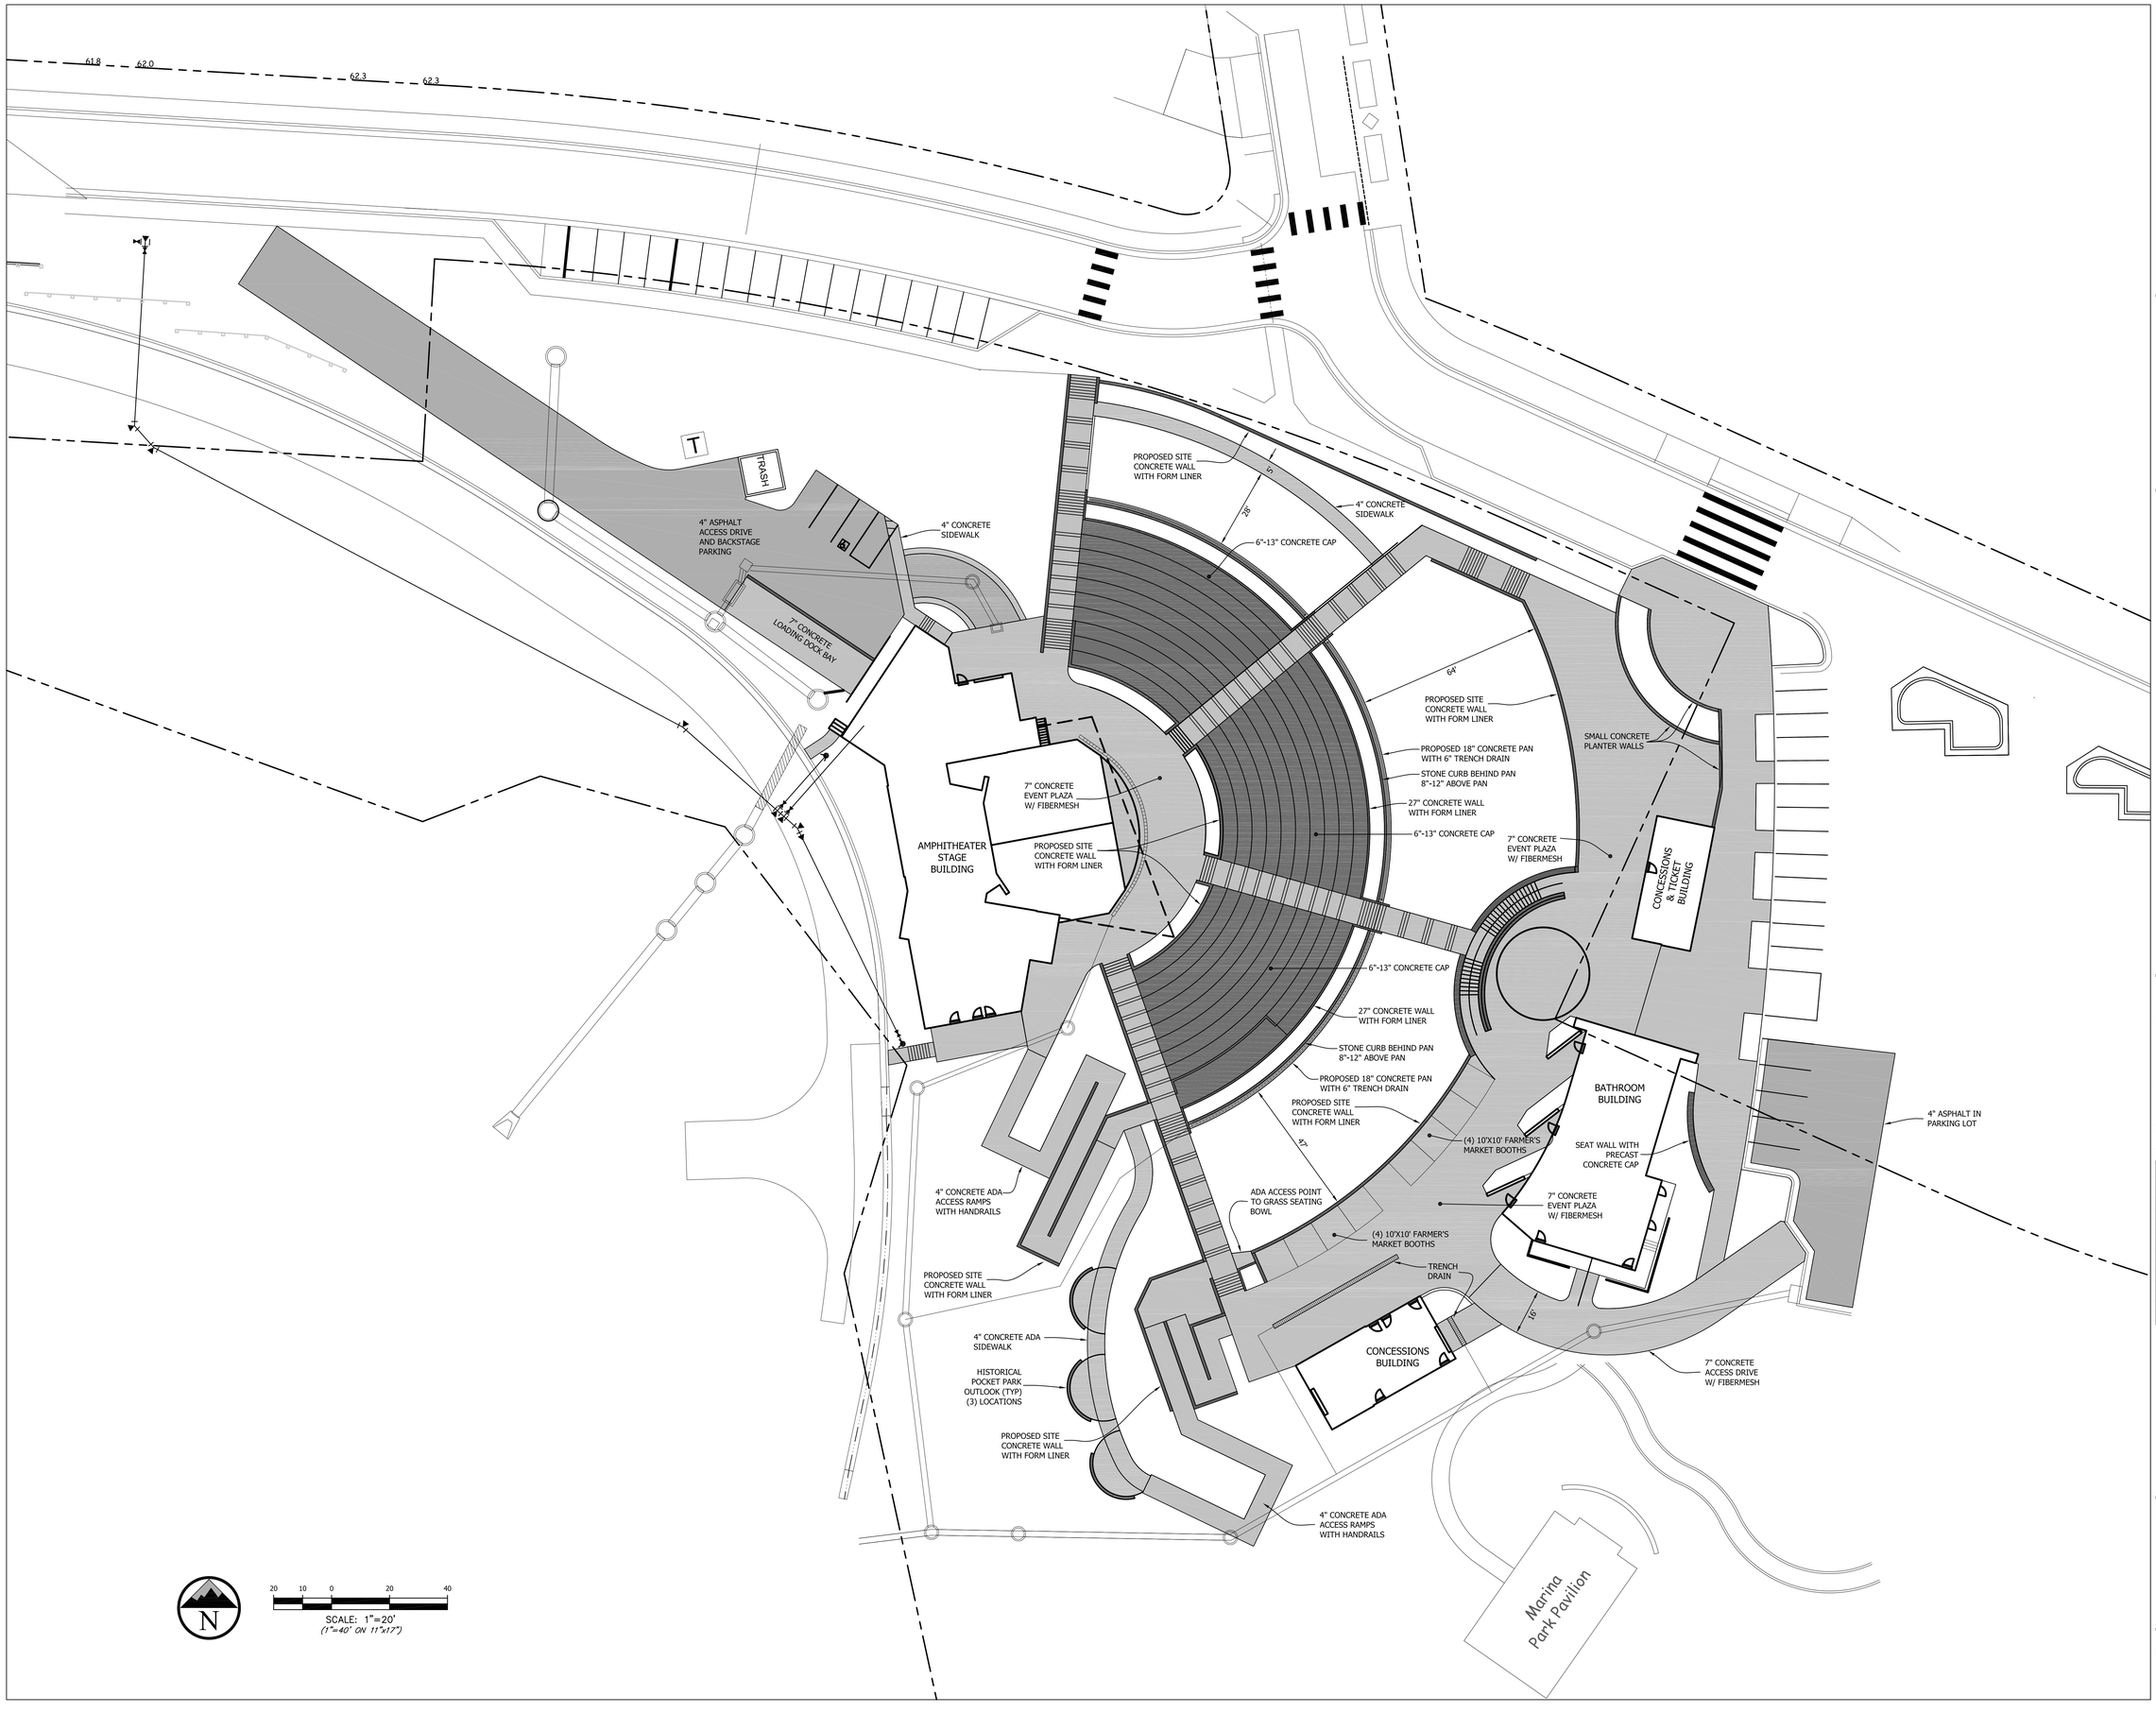

SINK COMBS DETHLEFS
ARCHITECTURE DESIGN
475 LINCOLN STREET
SUITE 100
DENVER, CO 80203
Tel: 303-308-0200

NOT FOR CONSTRUCTION

DILLON
COLORADO
Town of Dillon
PUBLIC WORKS DEPT.
275 Lake Dillon Drive
Post Office Box 8
Dillon, CO 80435
(970) 262-3405
(970) 262-3410 Fax
Contact:
Dan Burroughs, PE
Town Engineer
danb@townofdillon.com

DILLON AMPHITHEATER

DILLON, COLORADO

SCD Project No.: 1236

All information appearing herein shall not be duplicated, discharged or otherwise used without the written consent of Sink Combs Dethlefs

No.	Issues/Revisions:	Date
01	Schematic Design	07/22/16
02	Design Development	10/14/16

SITE PLAN

C2.01